


NATCHEZ GROCERY

JACOB AGUILAR

CONSTRUCTION DOCUMENTS



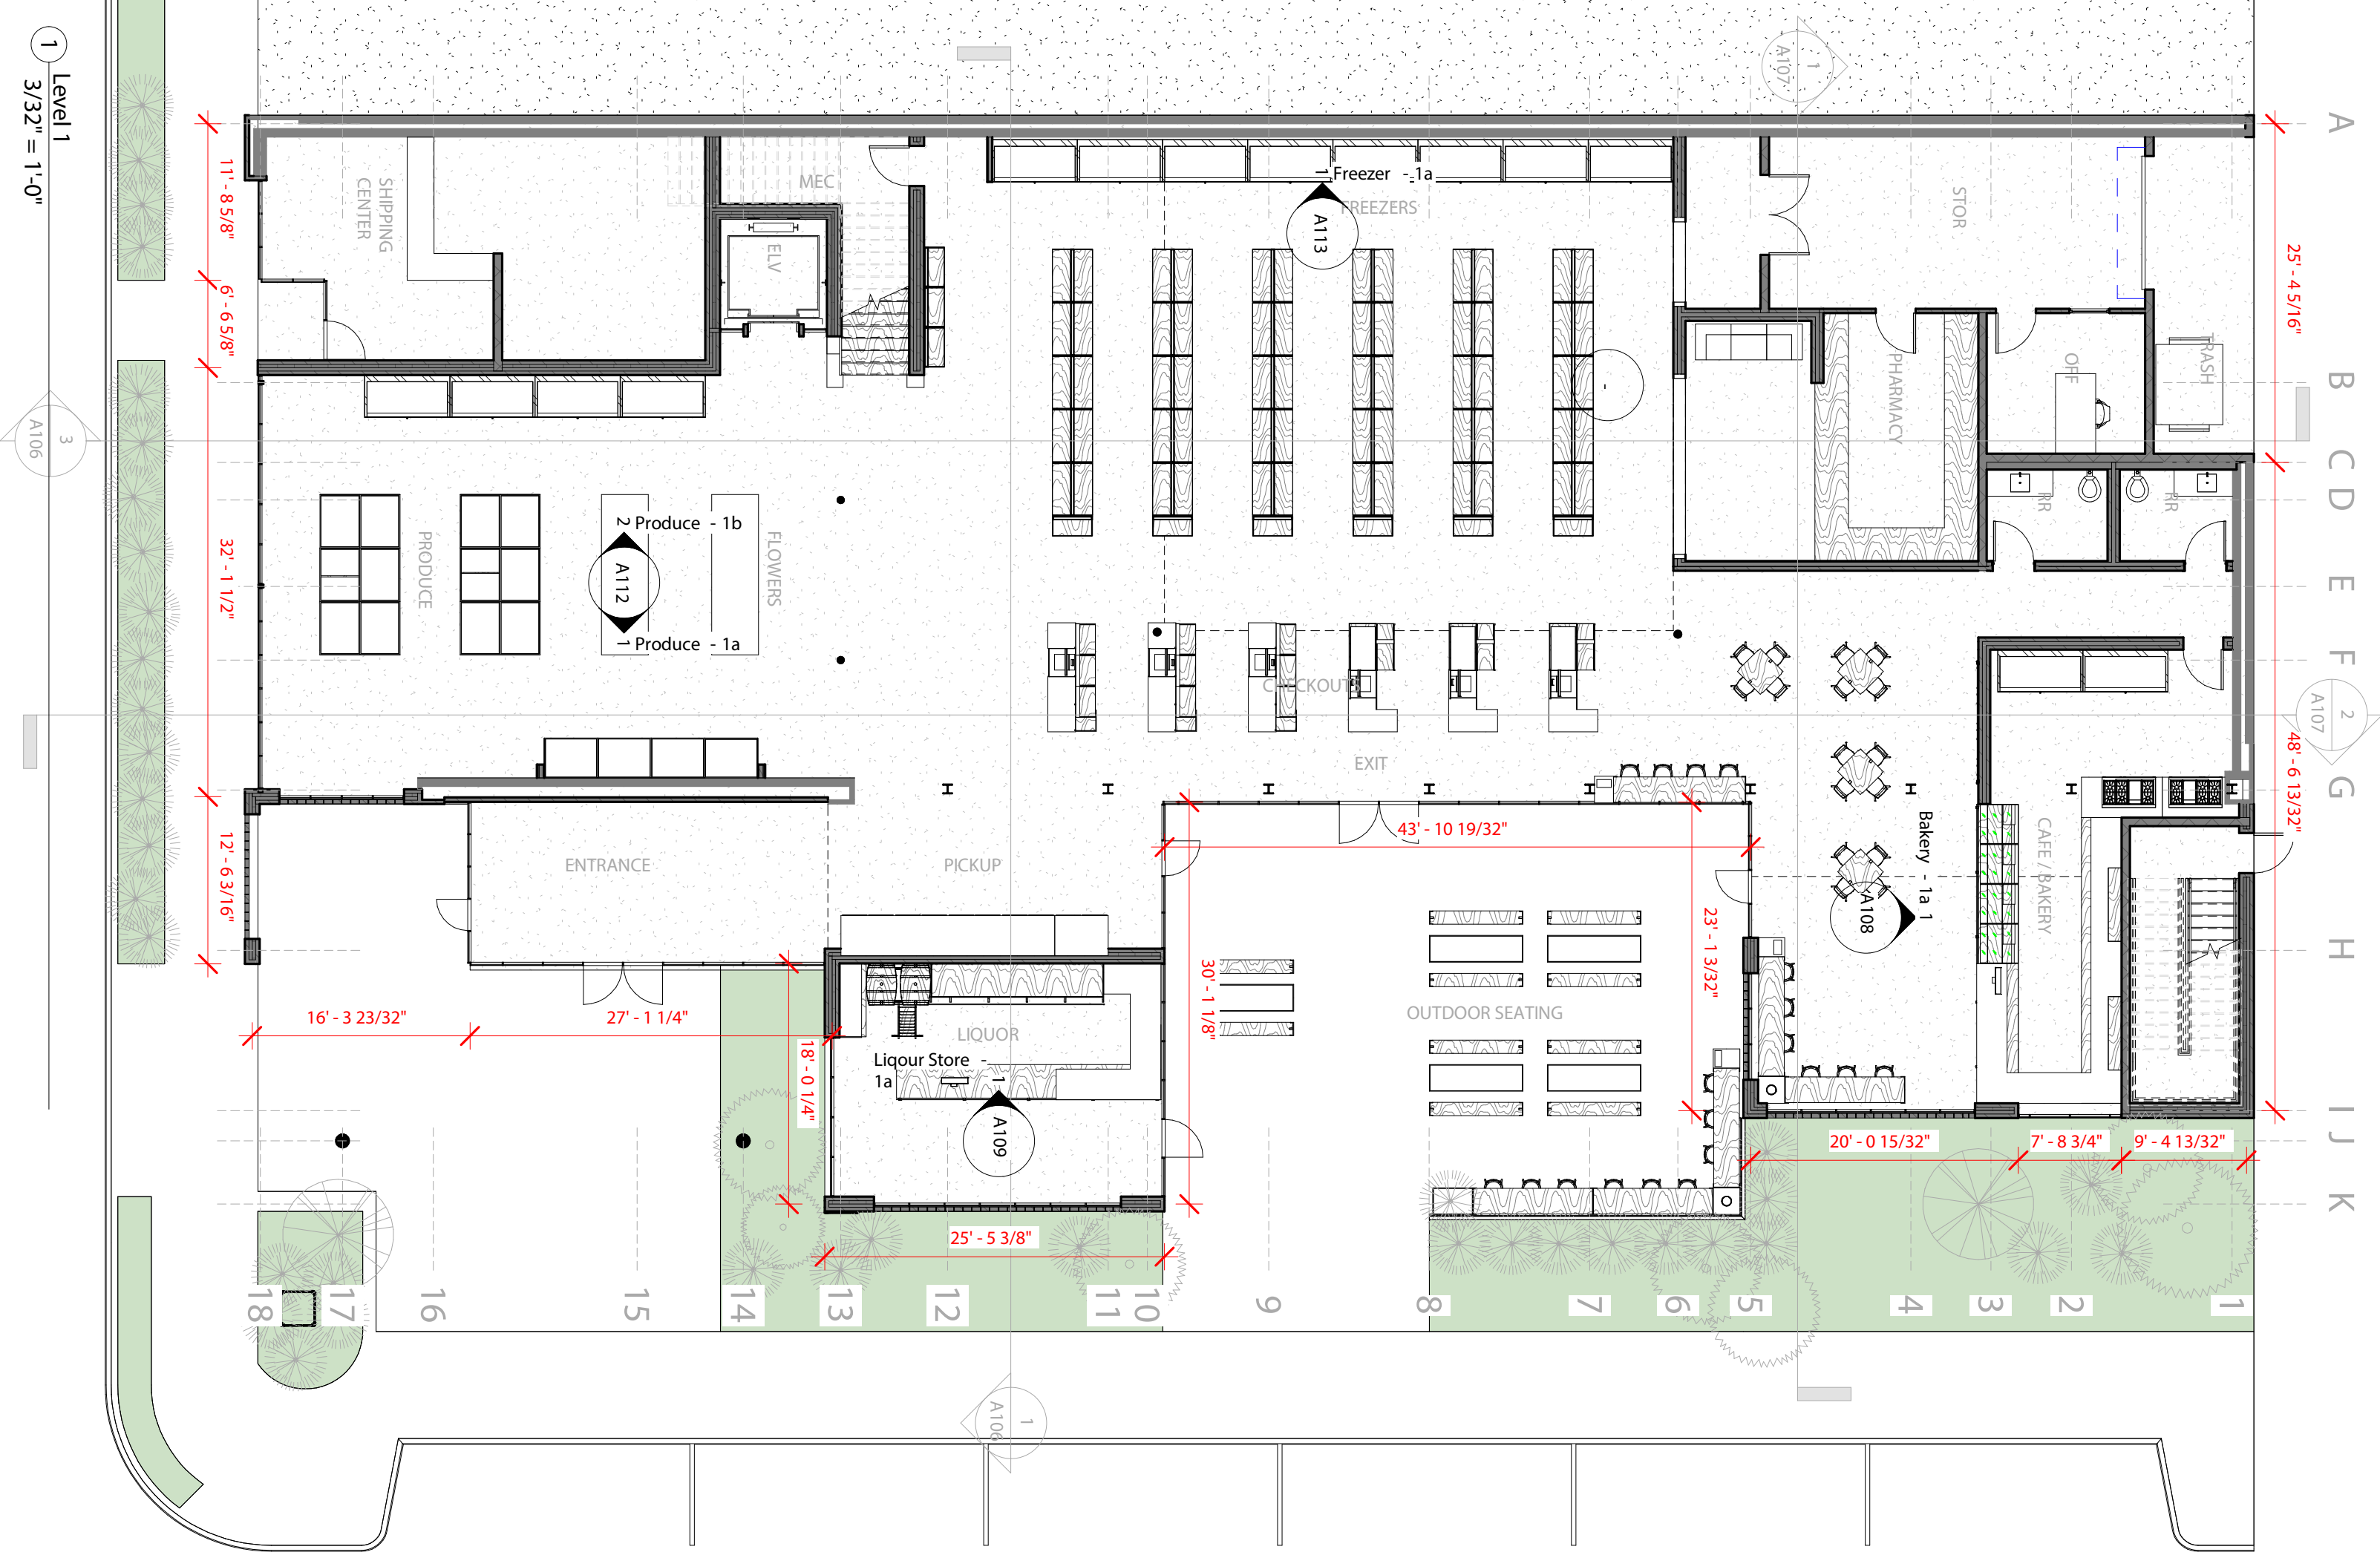

A B C D E F G H I J K

73' - 10 23/32"

2
A107

42' - 5 7/16"

1
A107

38' - 9 27/32"

55' - 4 19/32"

9' - 2"

4' - 6 1/2"

46' - 3 7/8"

12' - 6 3/16"

3
A106

Bakery - 1a 1
A108

5' - 6 5/16"

38' - 10 29/32"

11' - 10 1/8"

18' - 6 7/8"

A110

Wifi Cafe - 2a 1

A110

2 Wifi Cafe - 2b

WIFI CAFE

OUT DOOR SEATING

OUT DOOR SEATING

LOUNGE


JANITOR

COOKING CLASS


1 Freezer - 1a
A113

ELV


1 Level 2
3/32" = 1'-0"

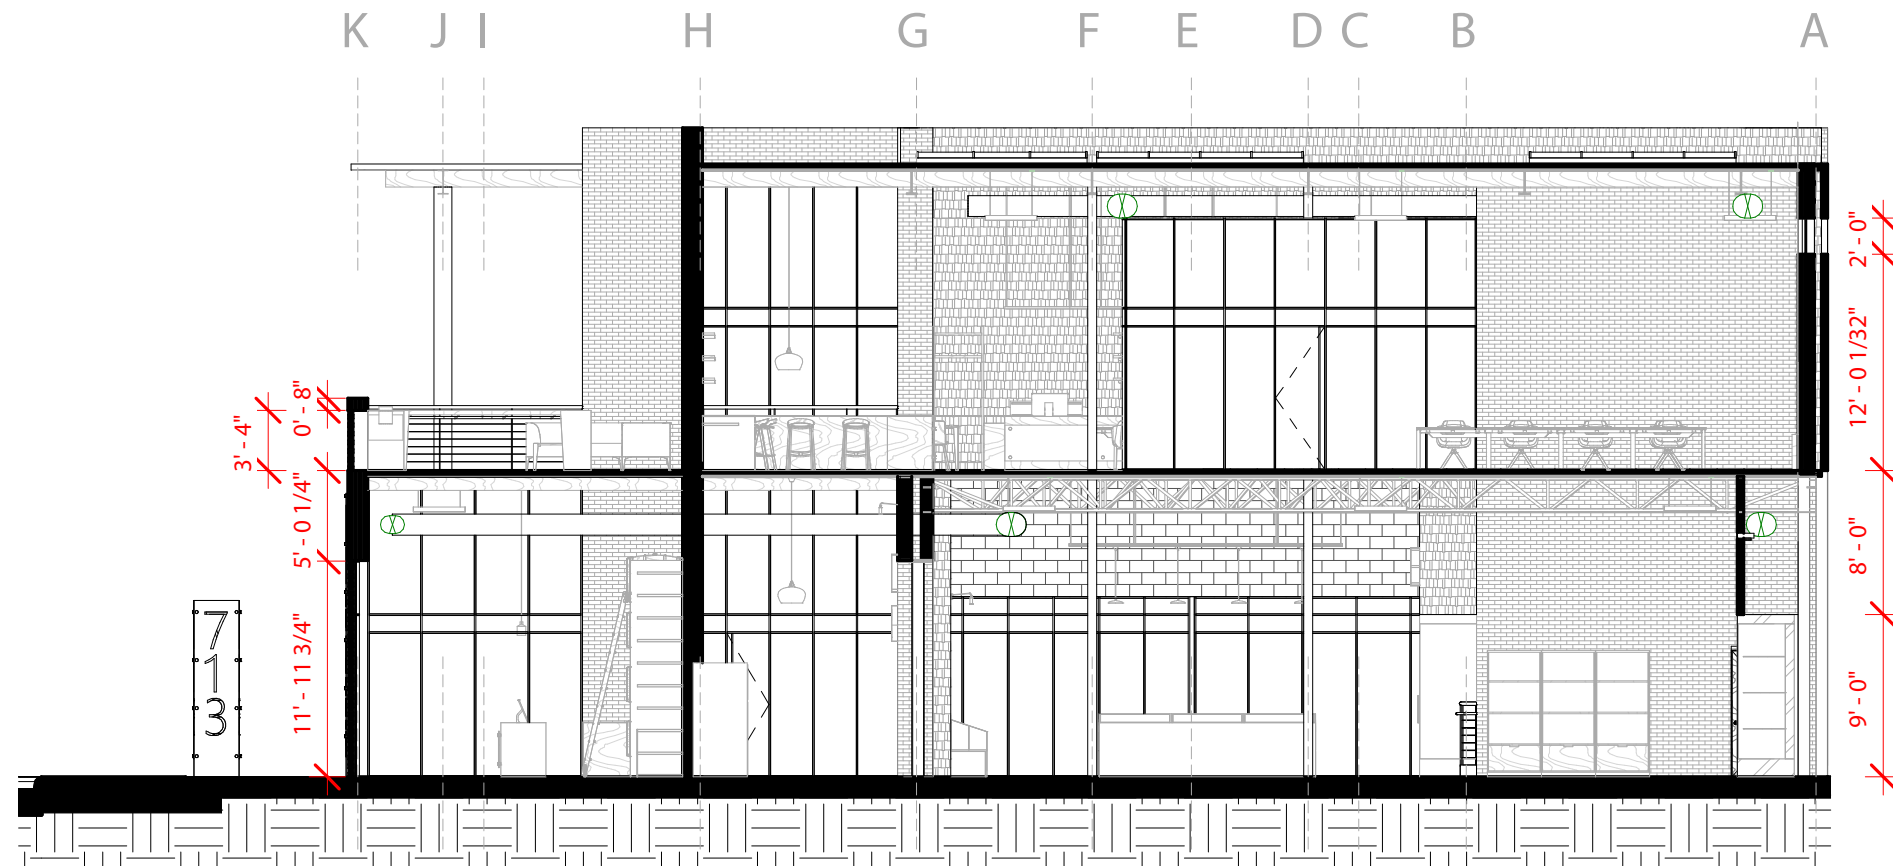


1 Section 1
3/32" = 1'-0"

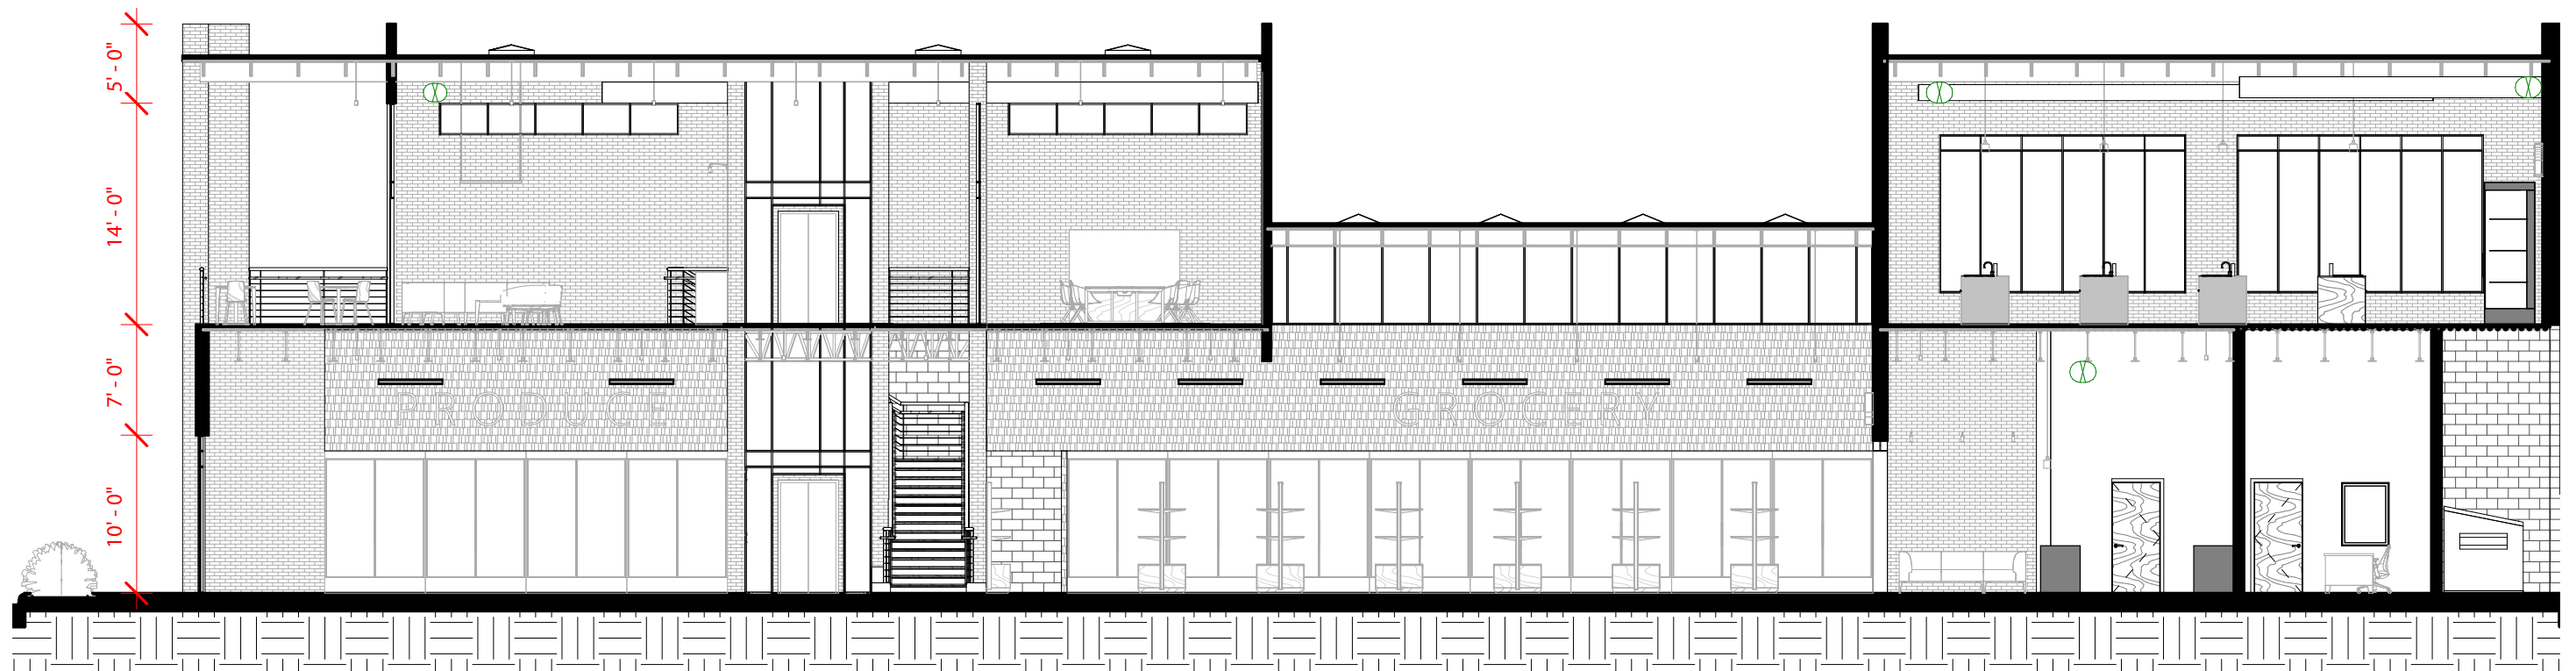


3 Section 2
3/32" = 1'-0"

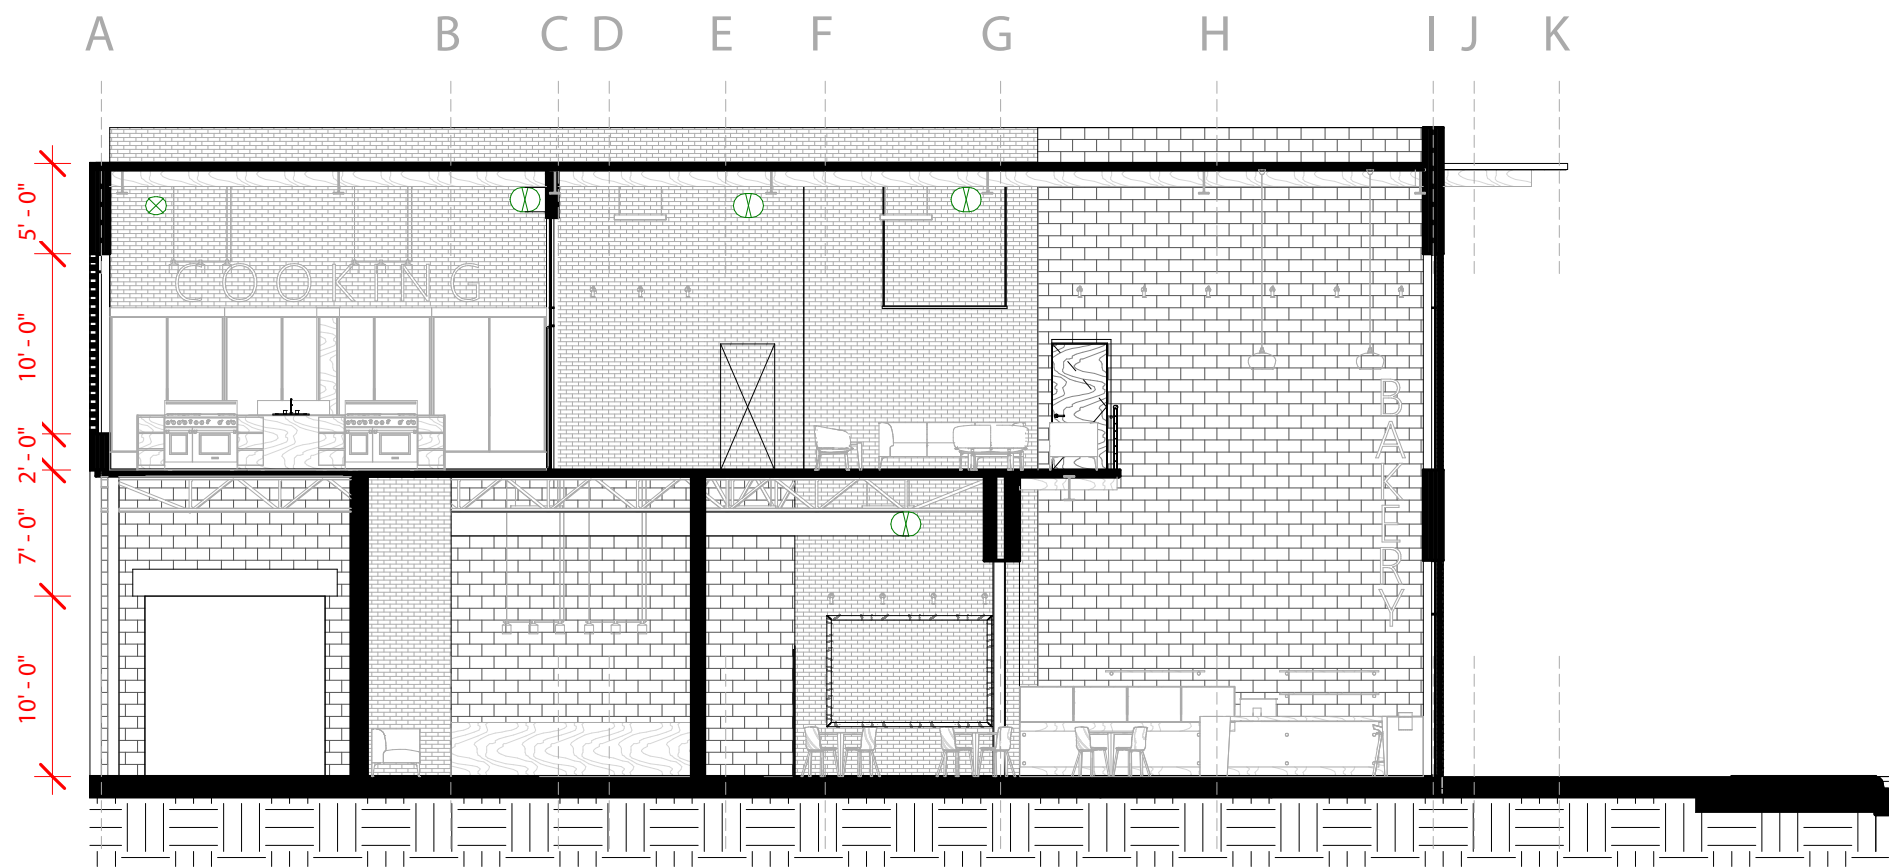


1 Section 3
3/32" = 1'-0"

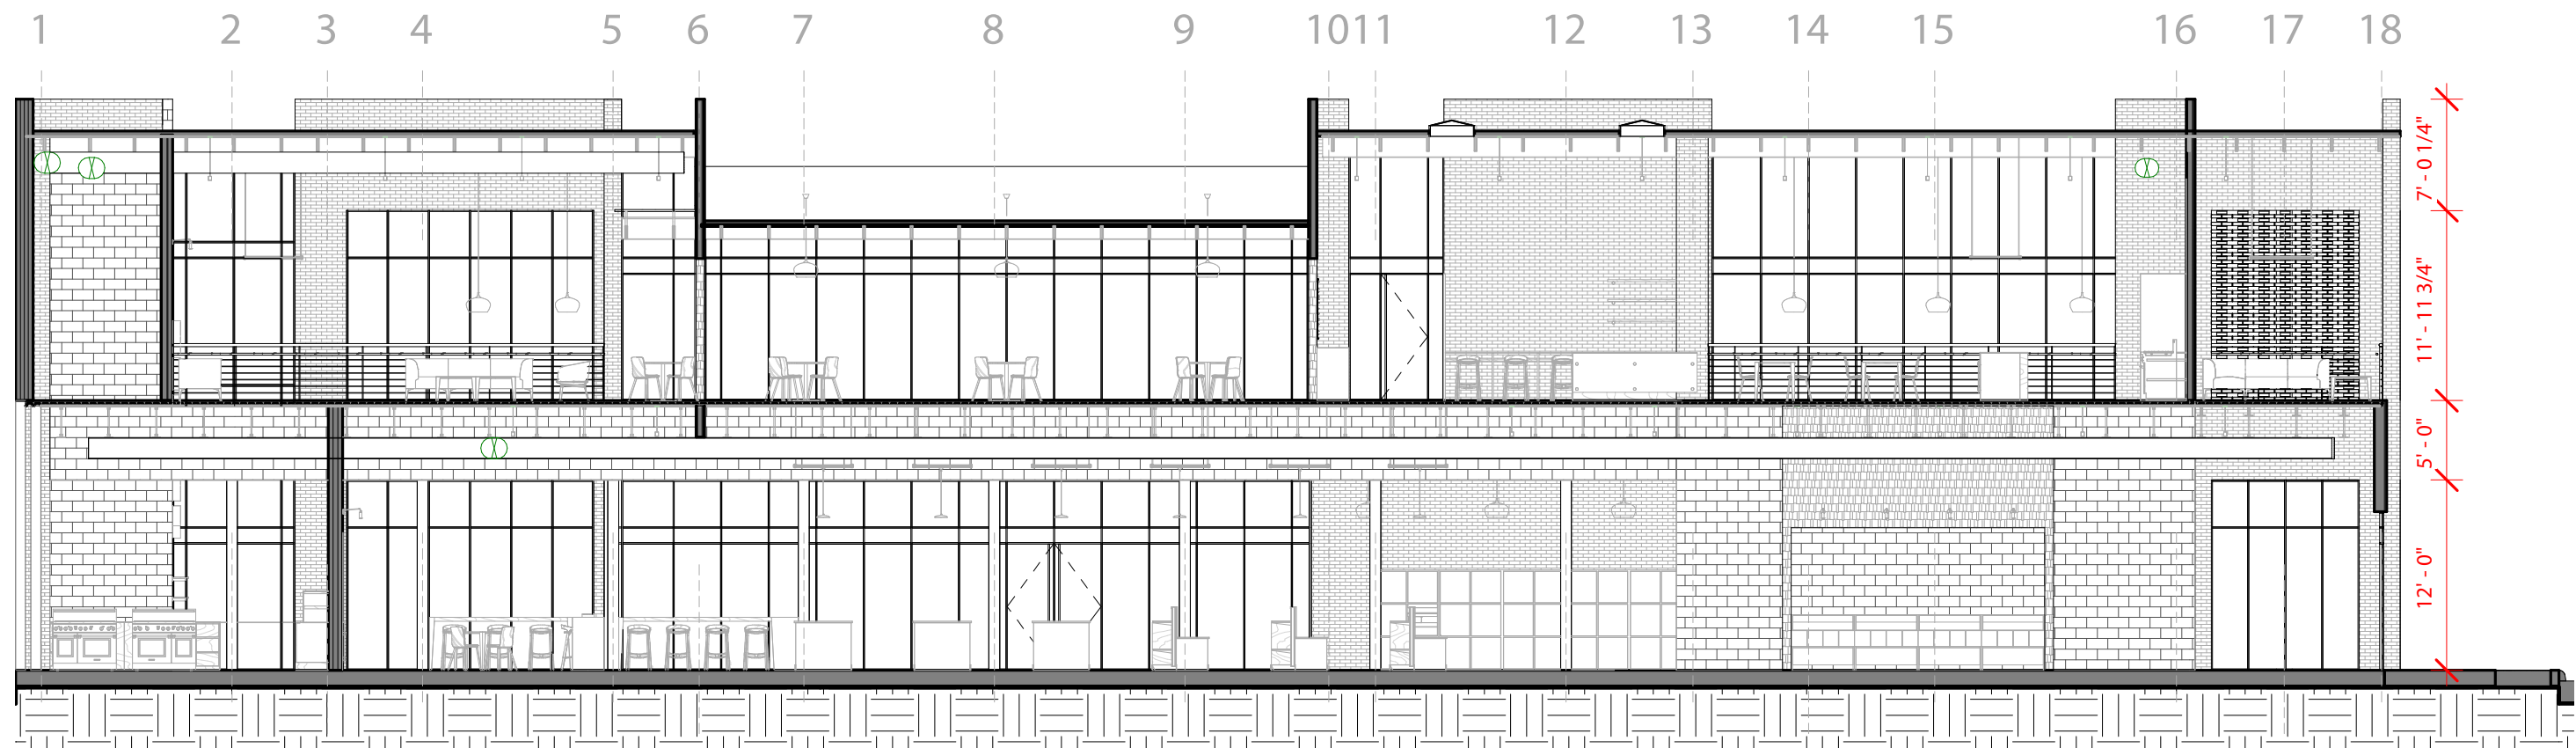


2 Section 4
3/32" = 1'-0"

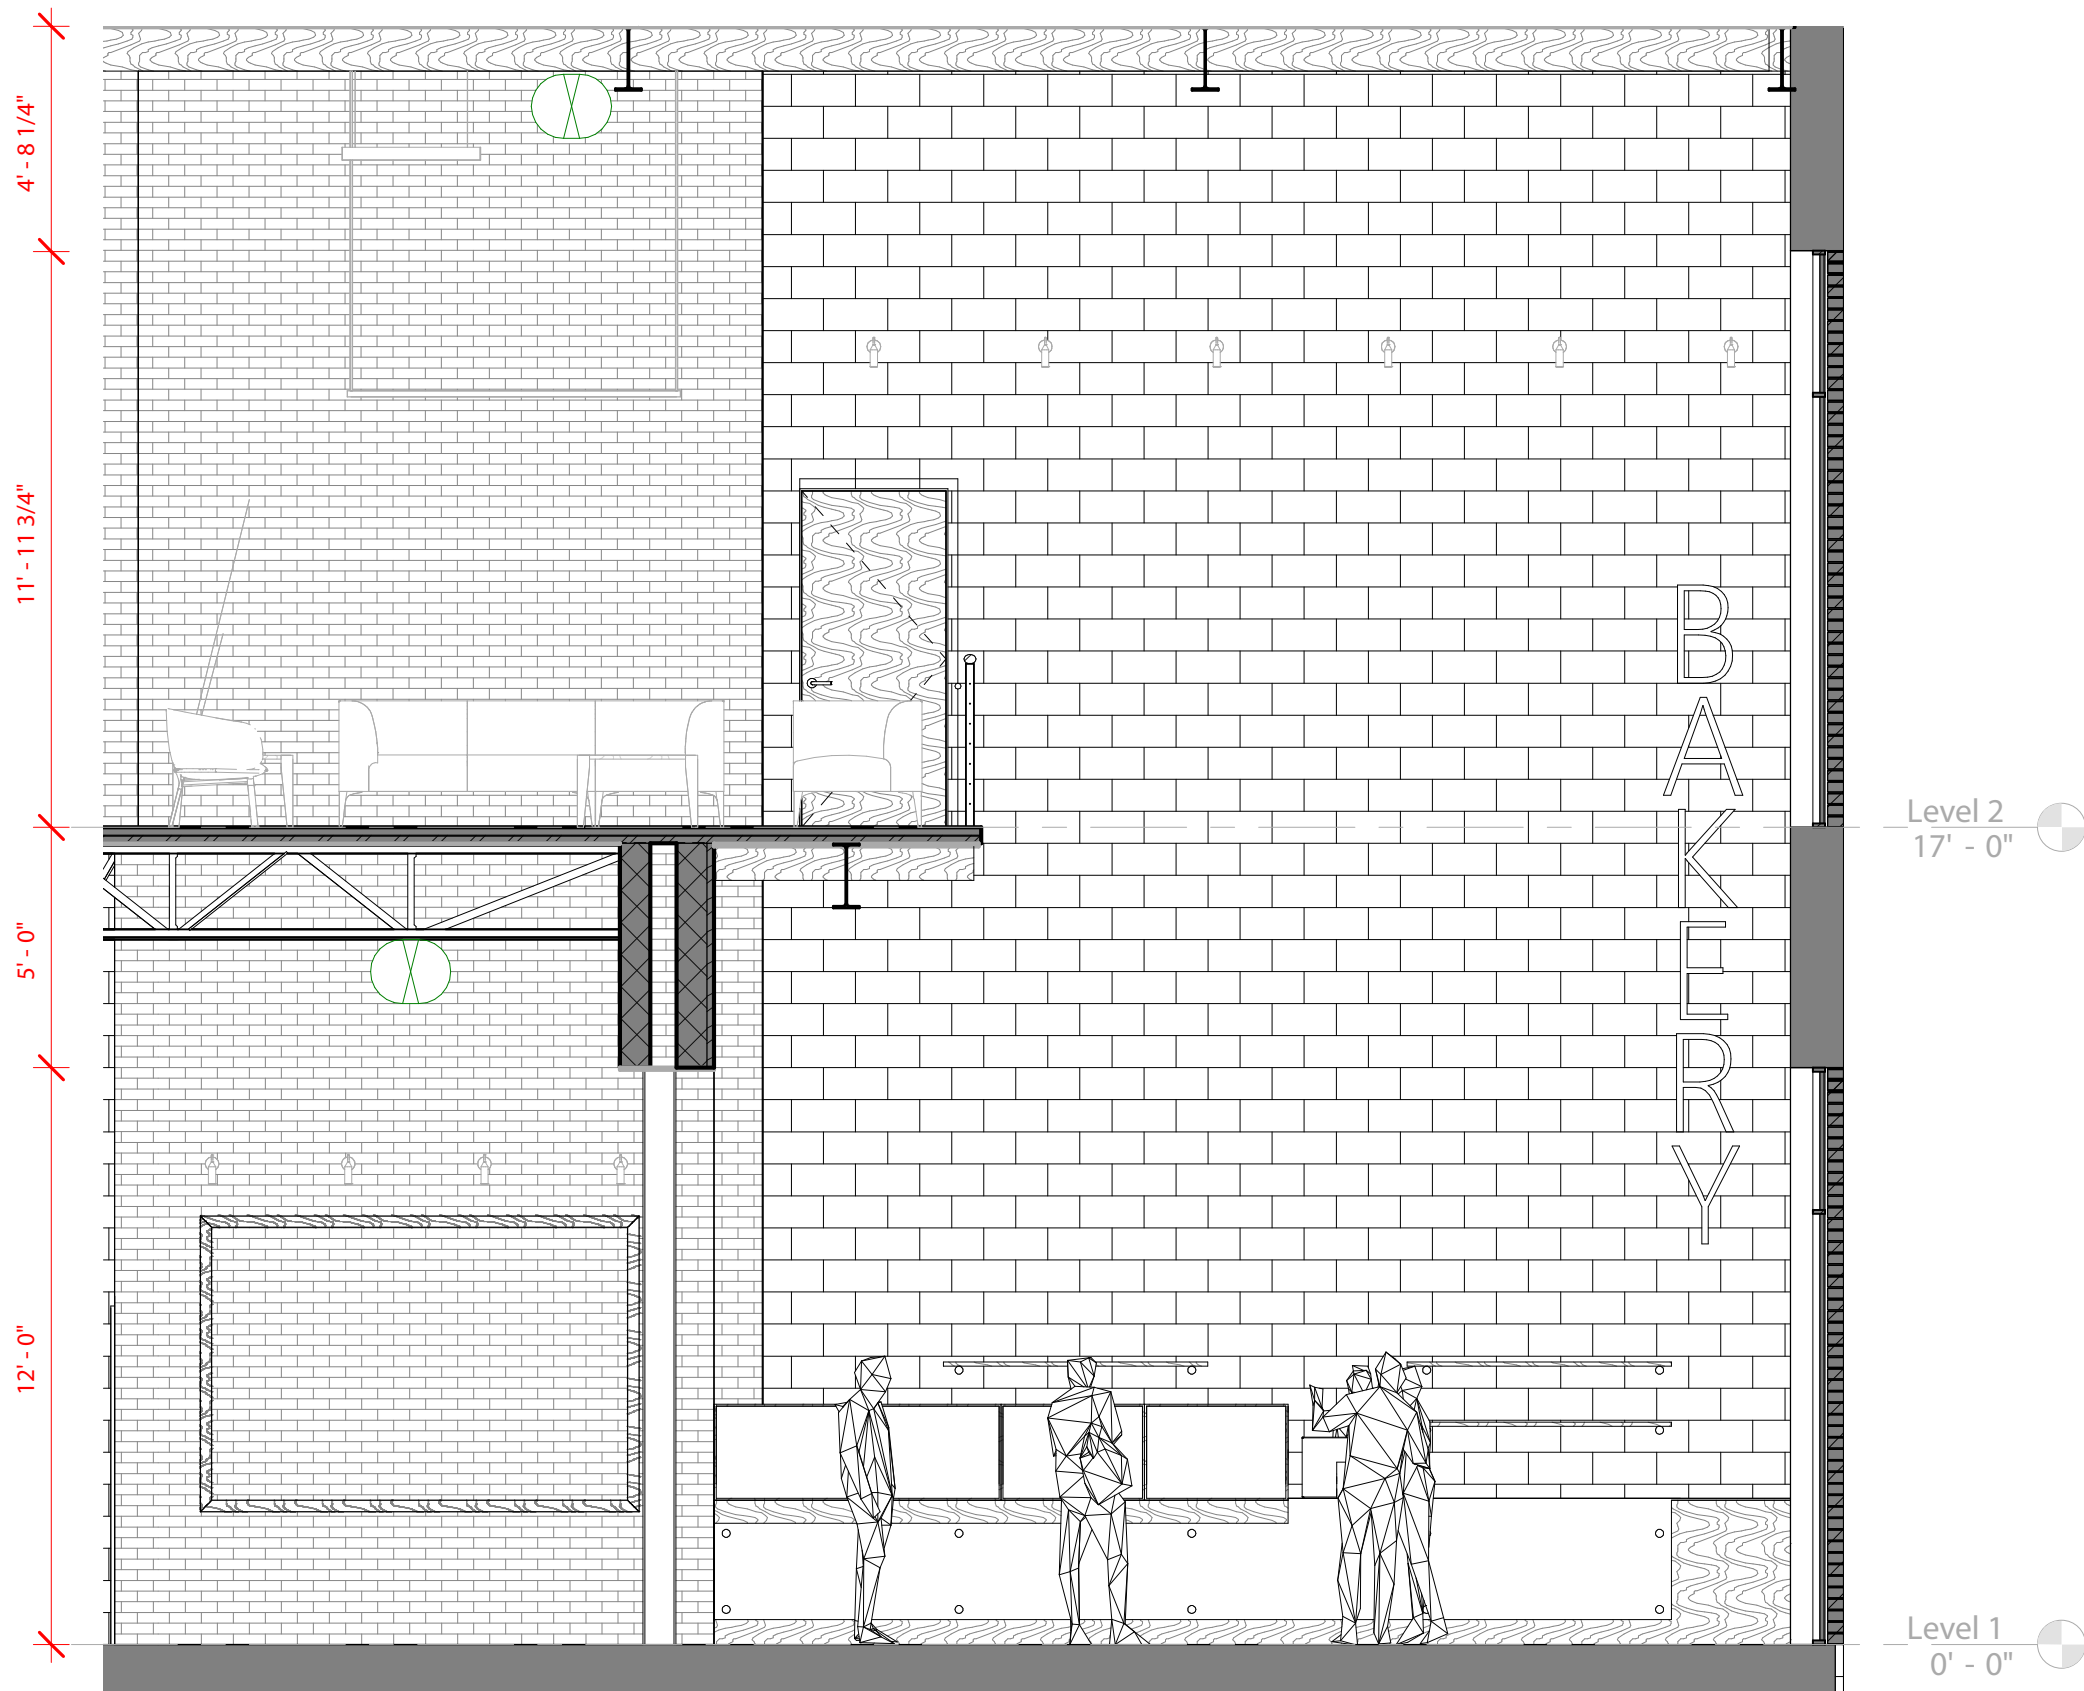


1 Bakery - 1a
1/4" = 1'-0"

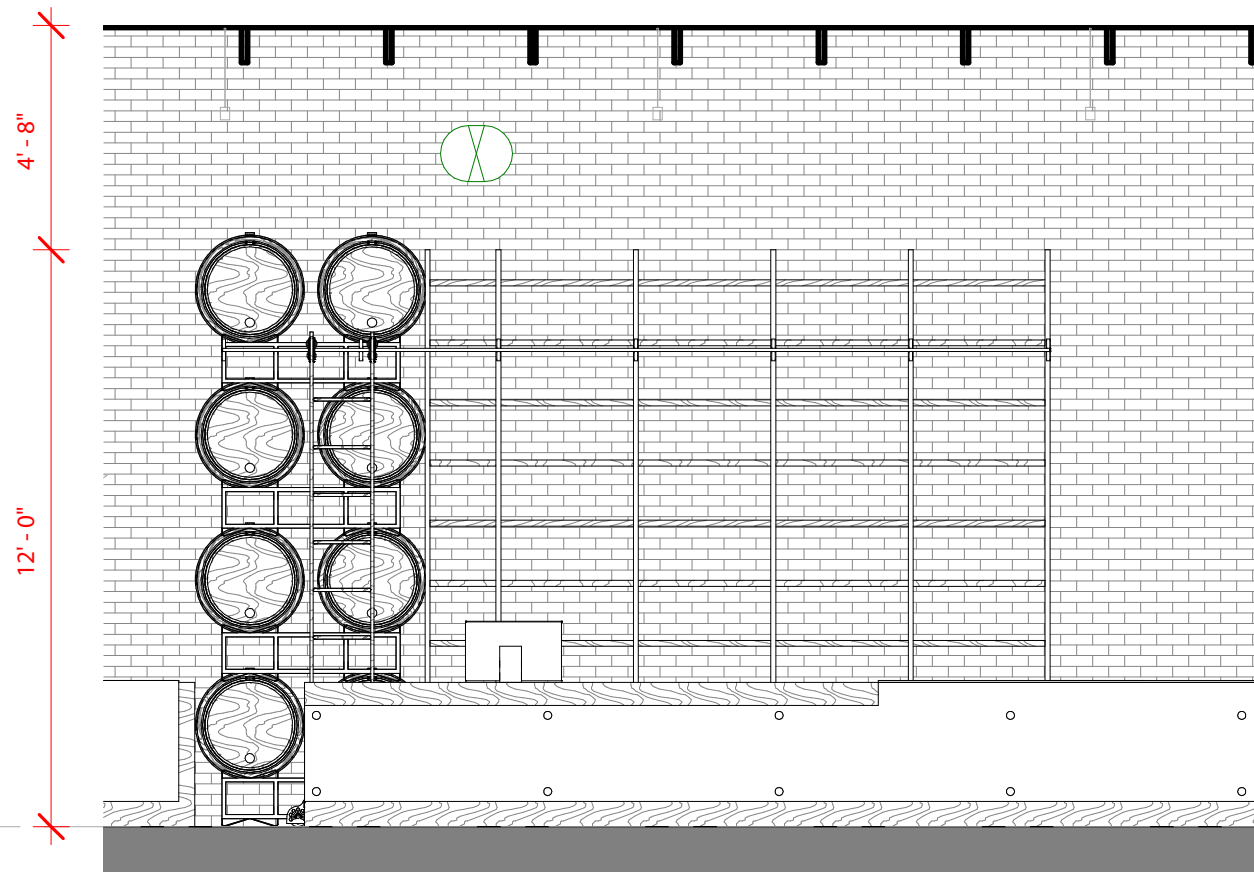


Level 1
0' - 0"

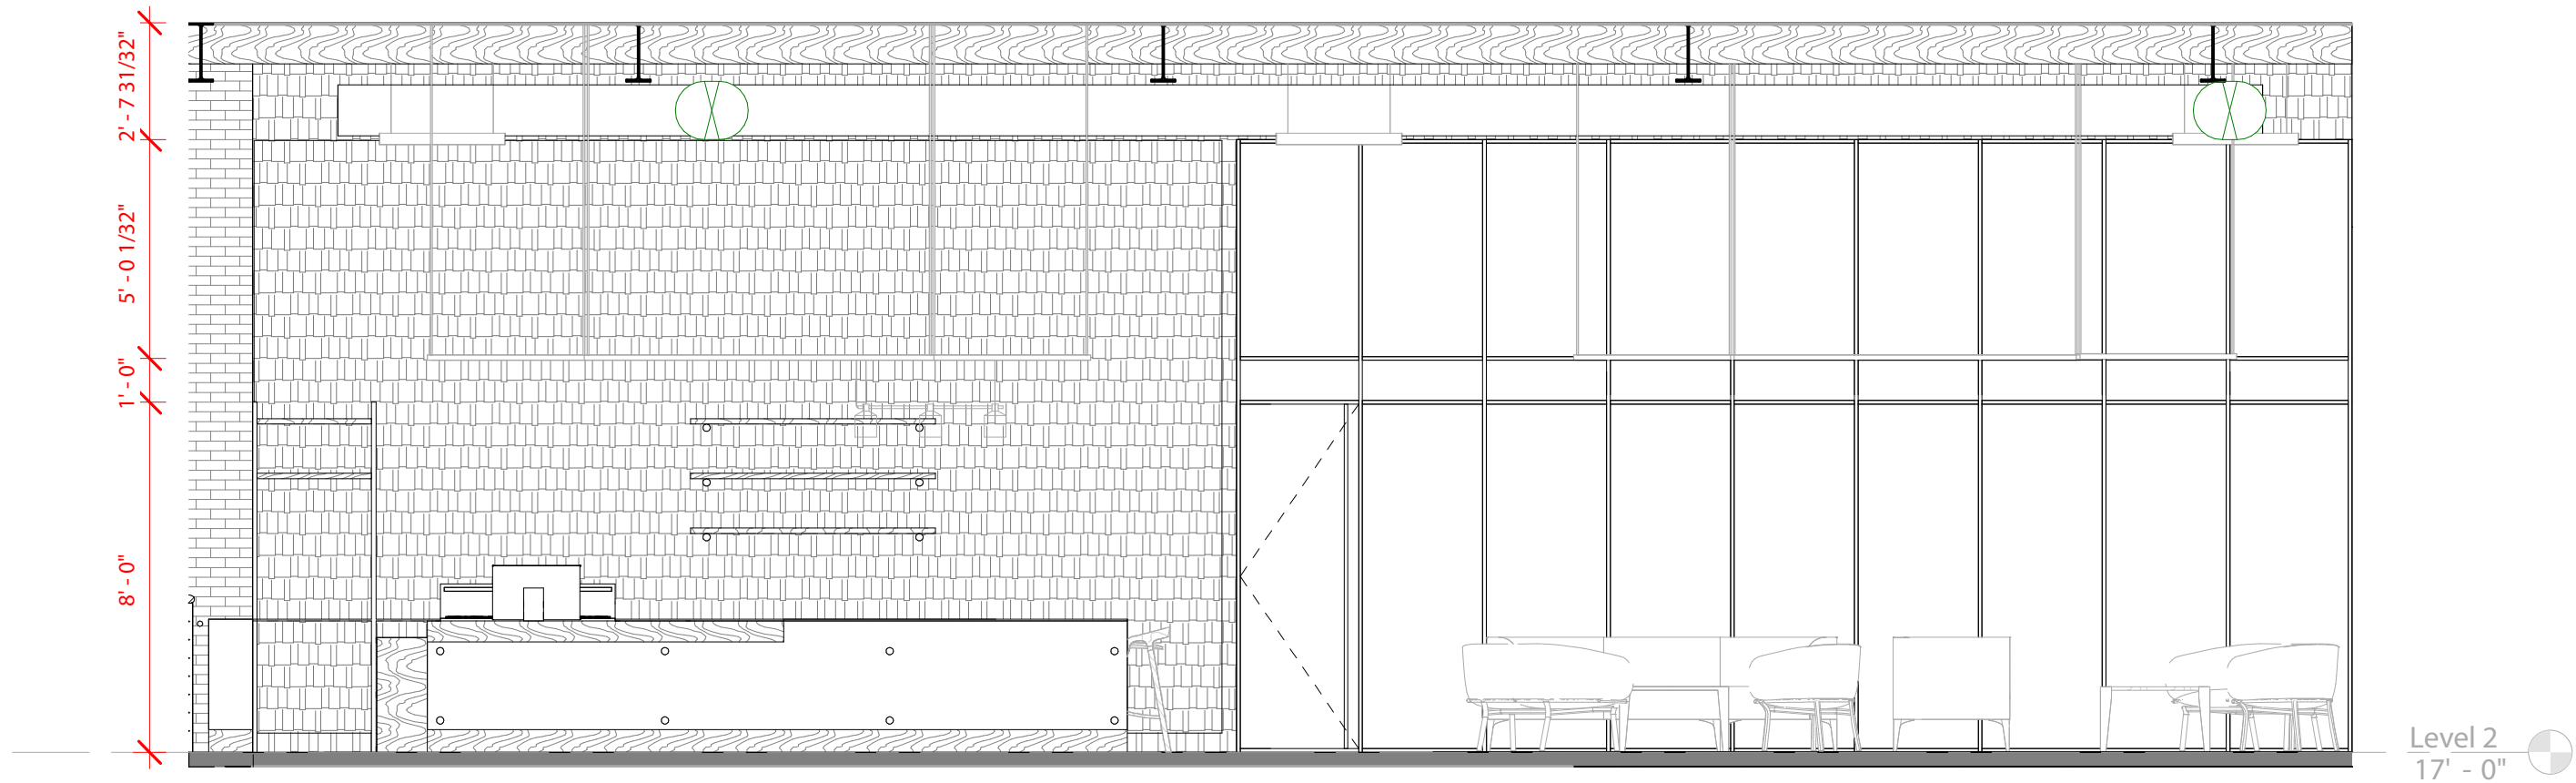


2 Wifi Cafe - 2b
1/4" = 1'-0"

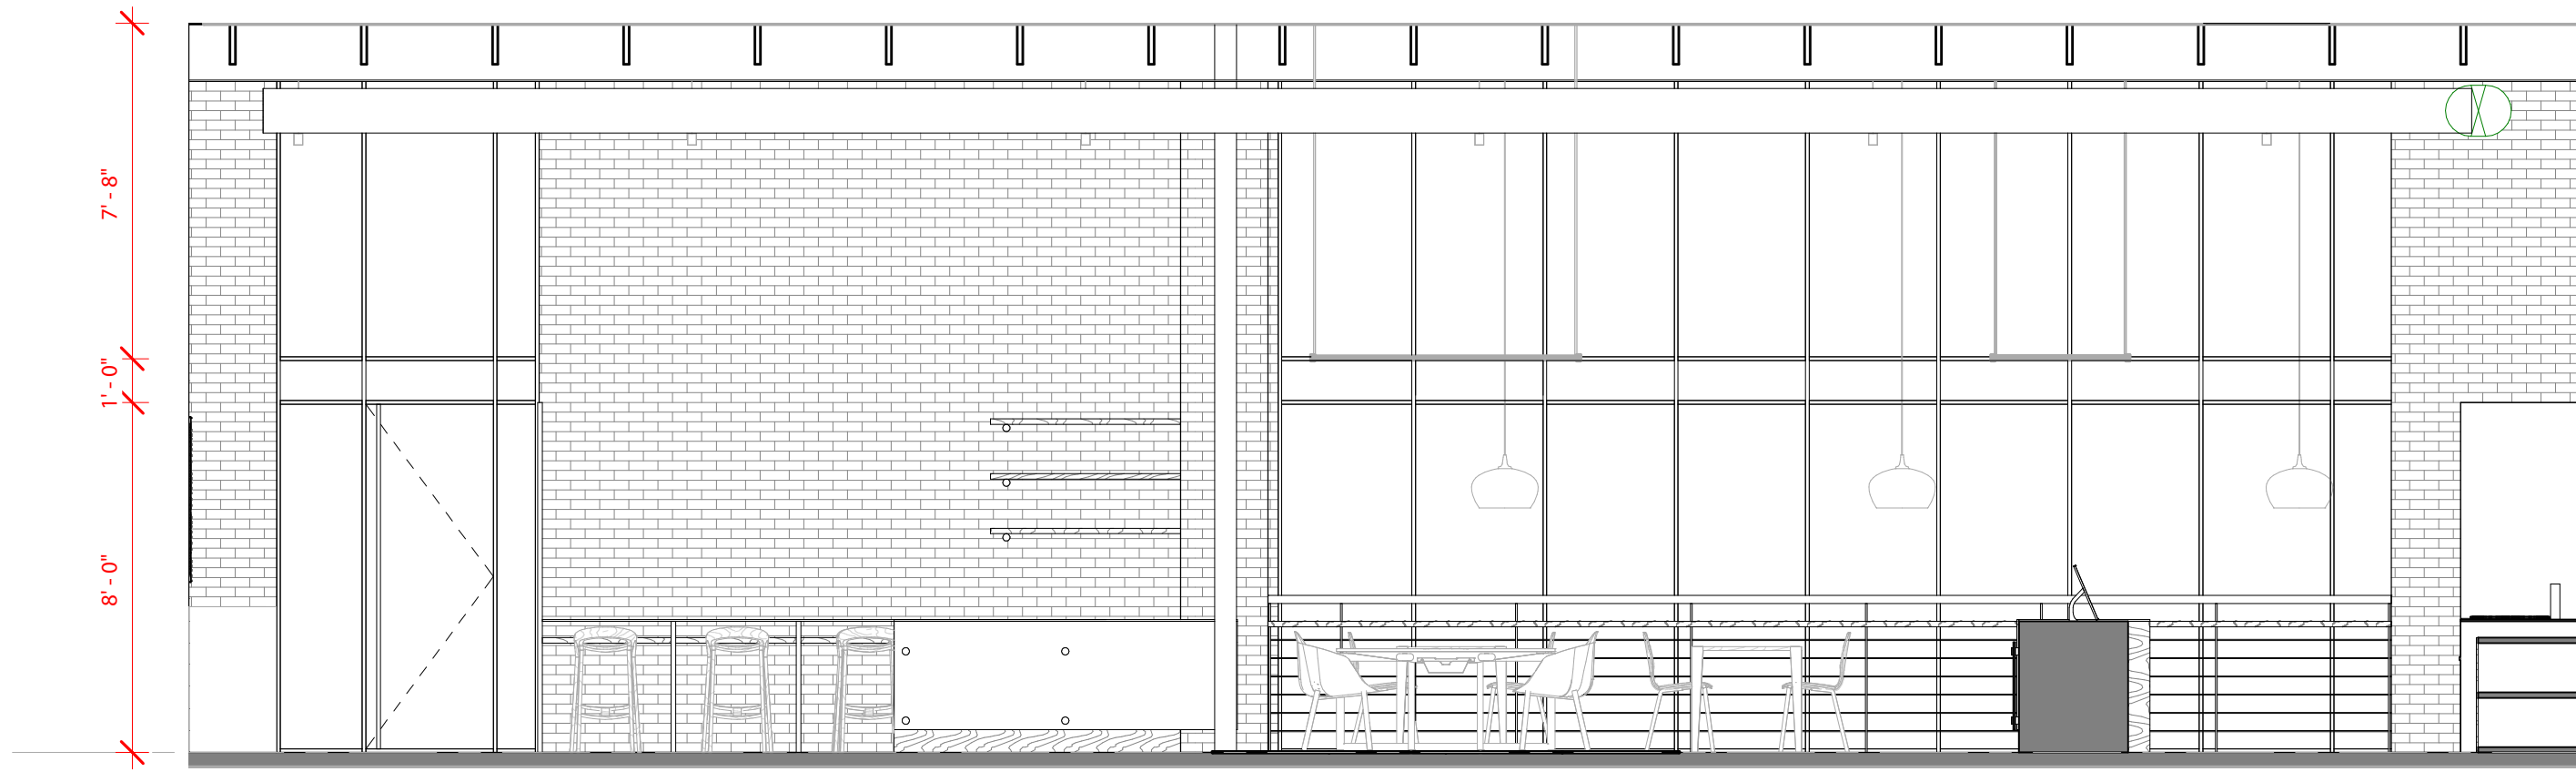

1 Wifi Cafe - 2a
1/4" = 1'-0"

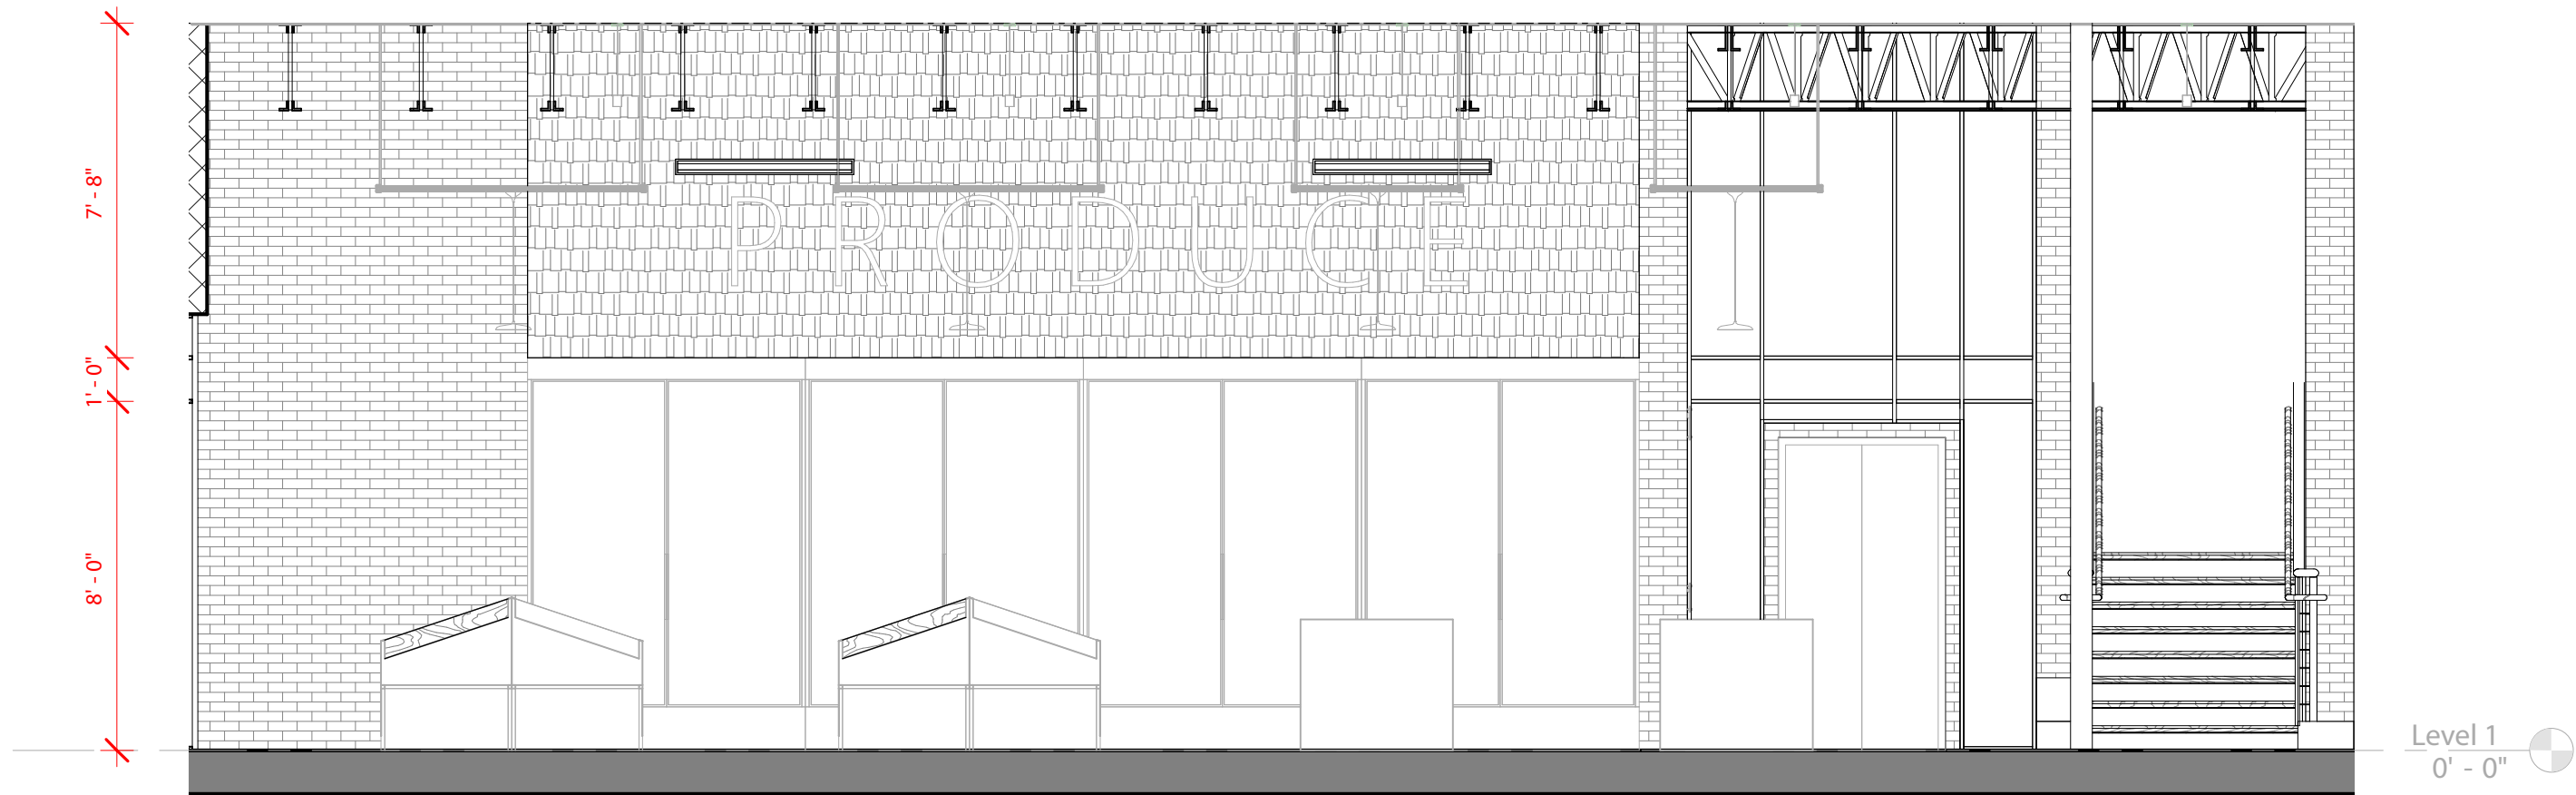


2 Produce - 1b
1/4" = 1'-0"

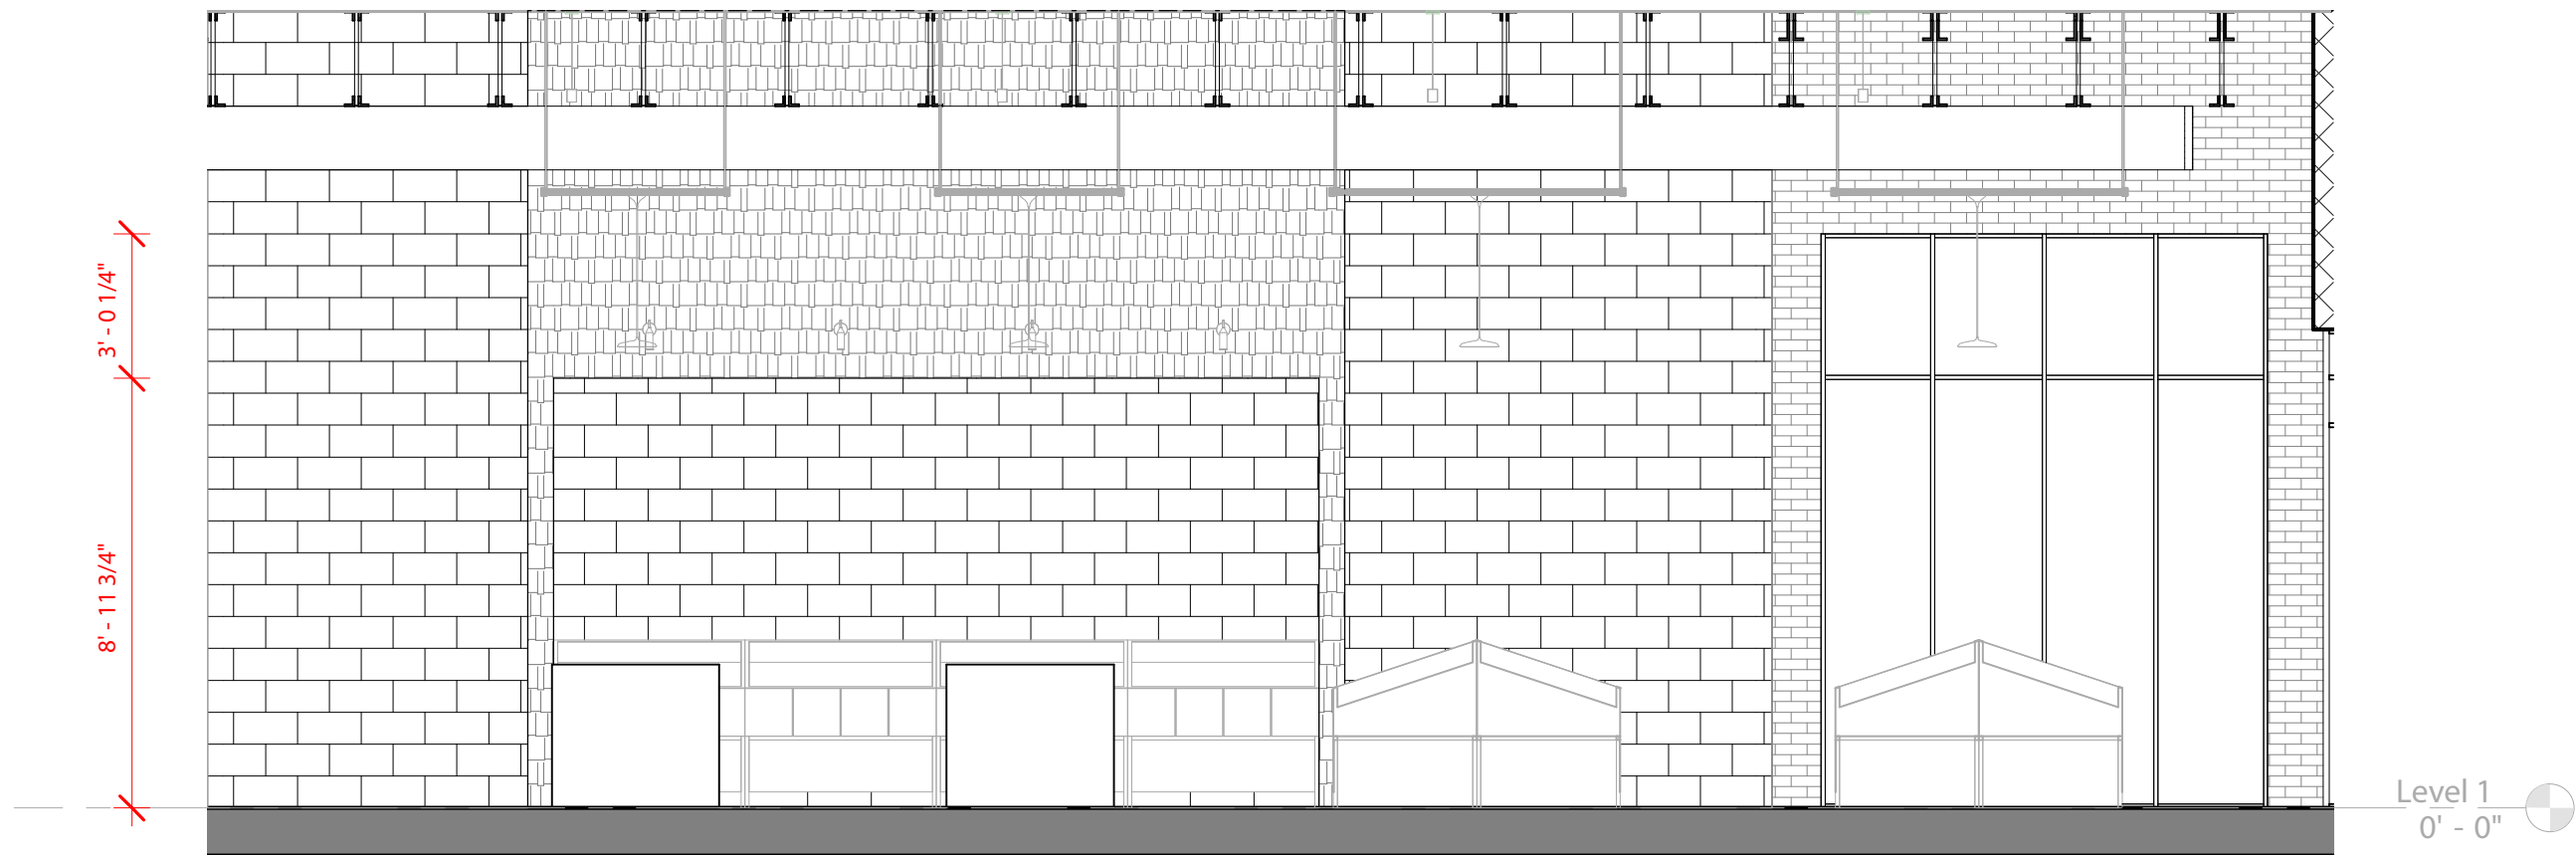

1 Produce - 1a
1/4" = 1'-0"

5' - 11 5/32"
8' - 0"
9' - 0"

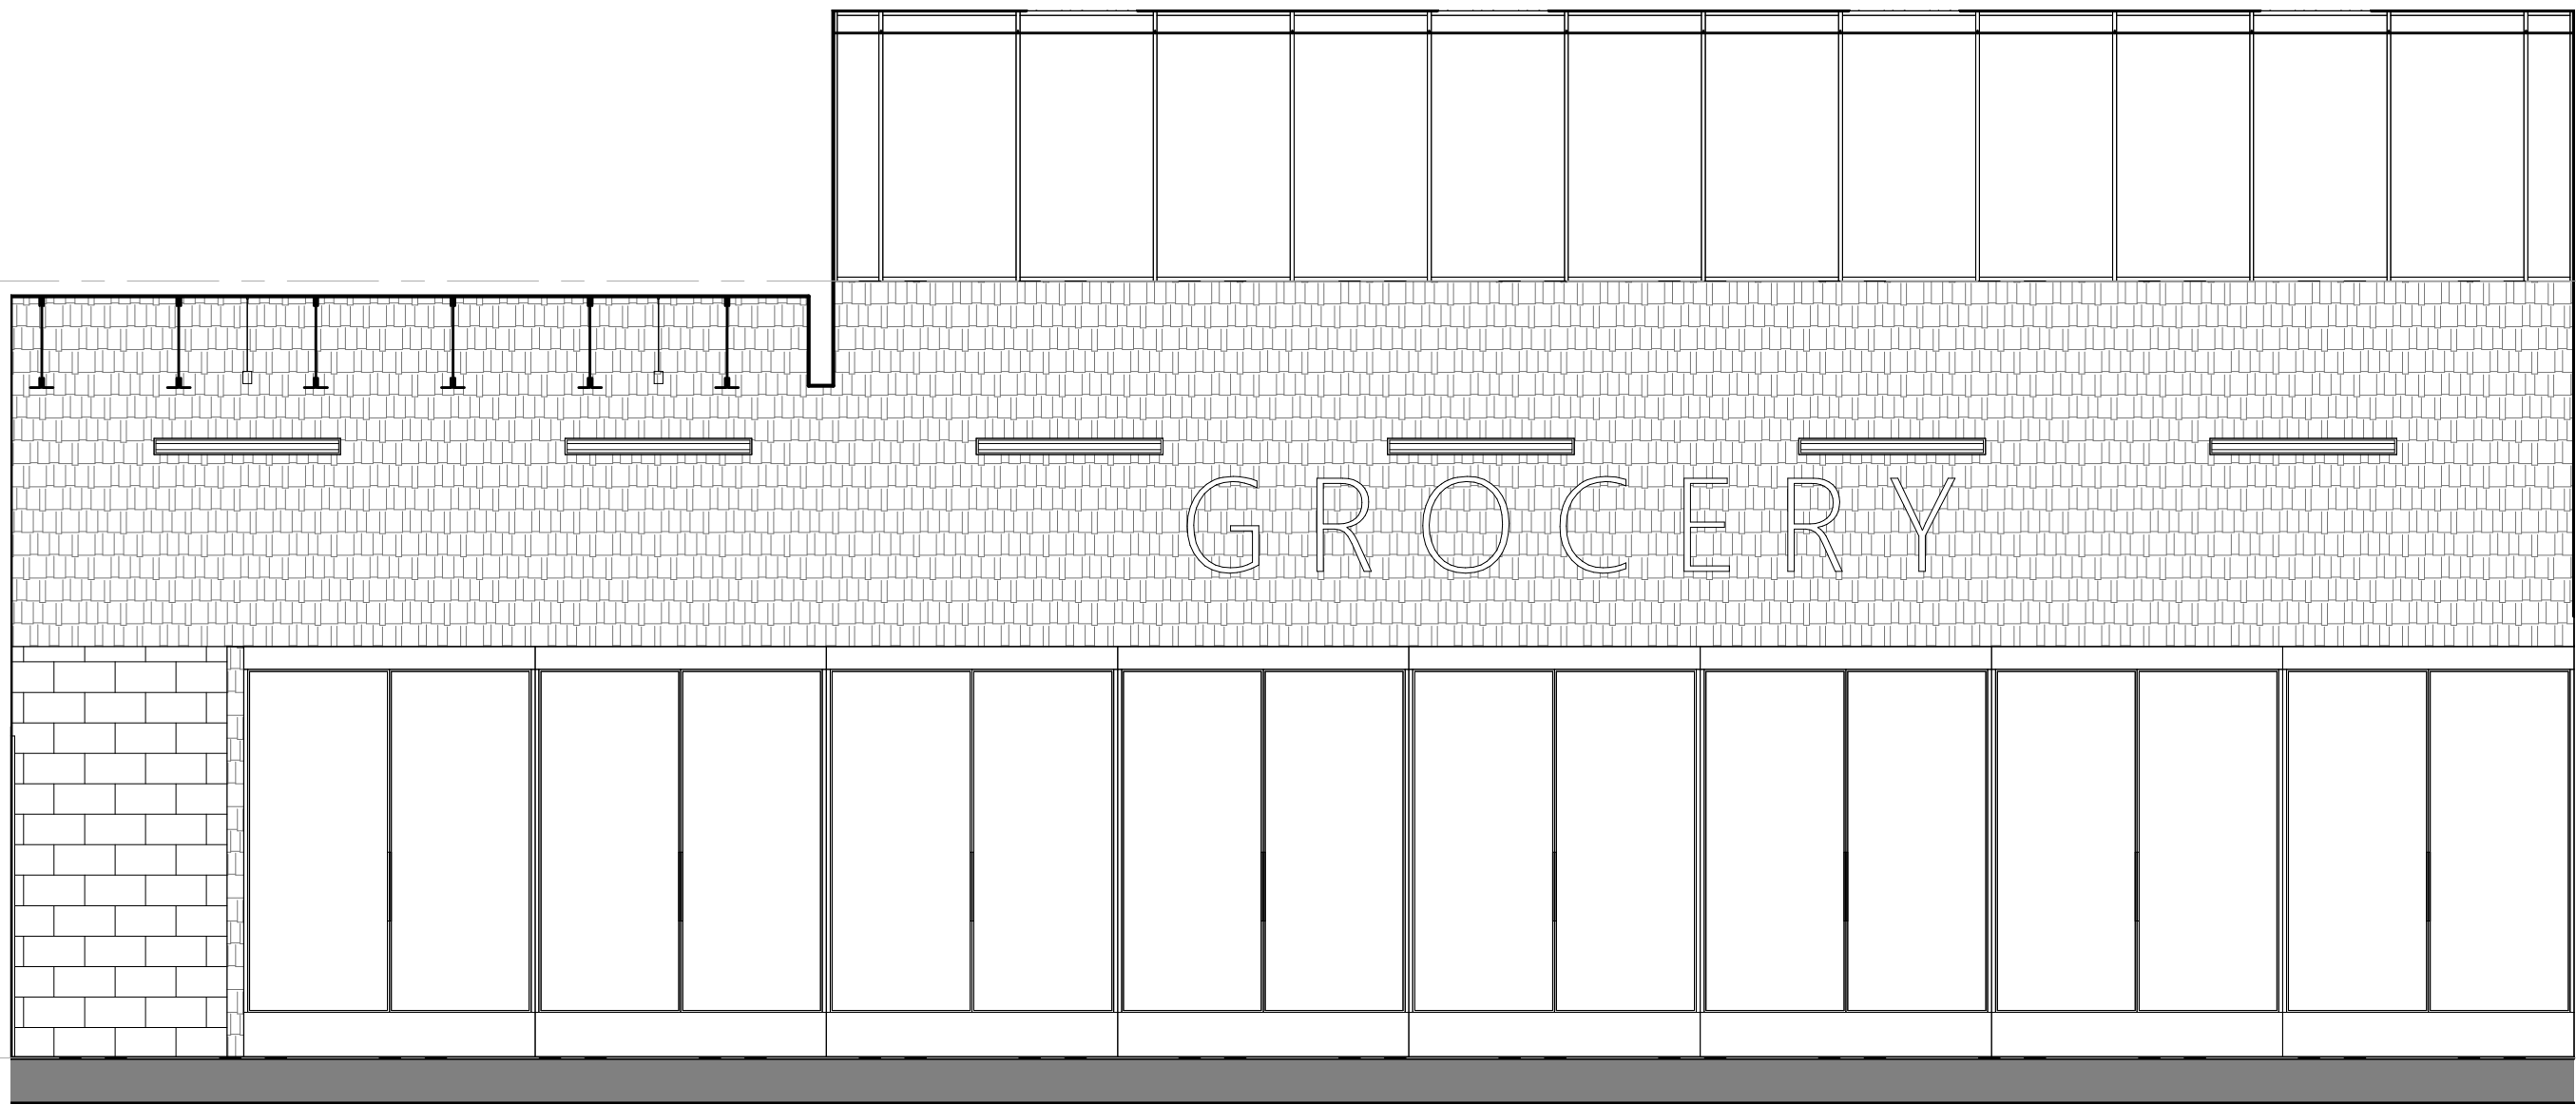

Level 2
17' - 0"

Level 1
0' - 0"

